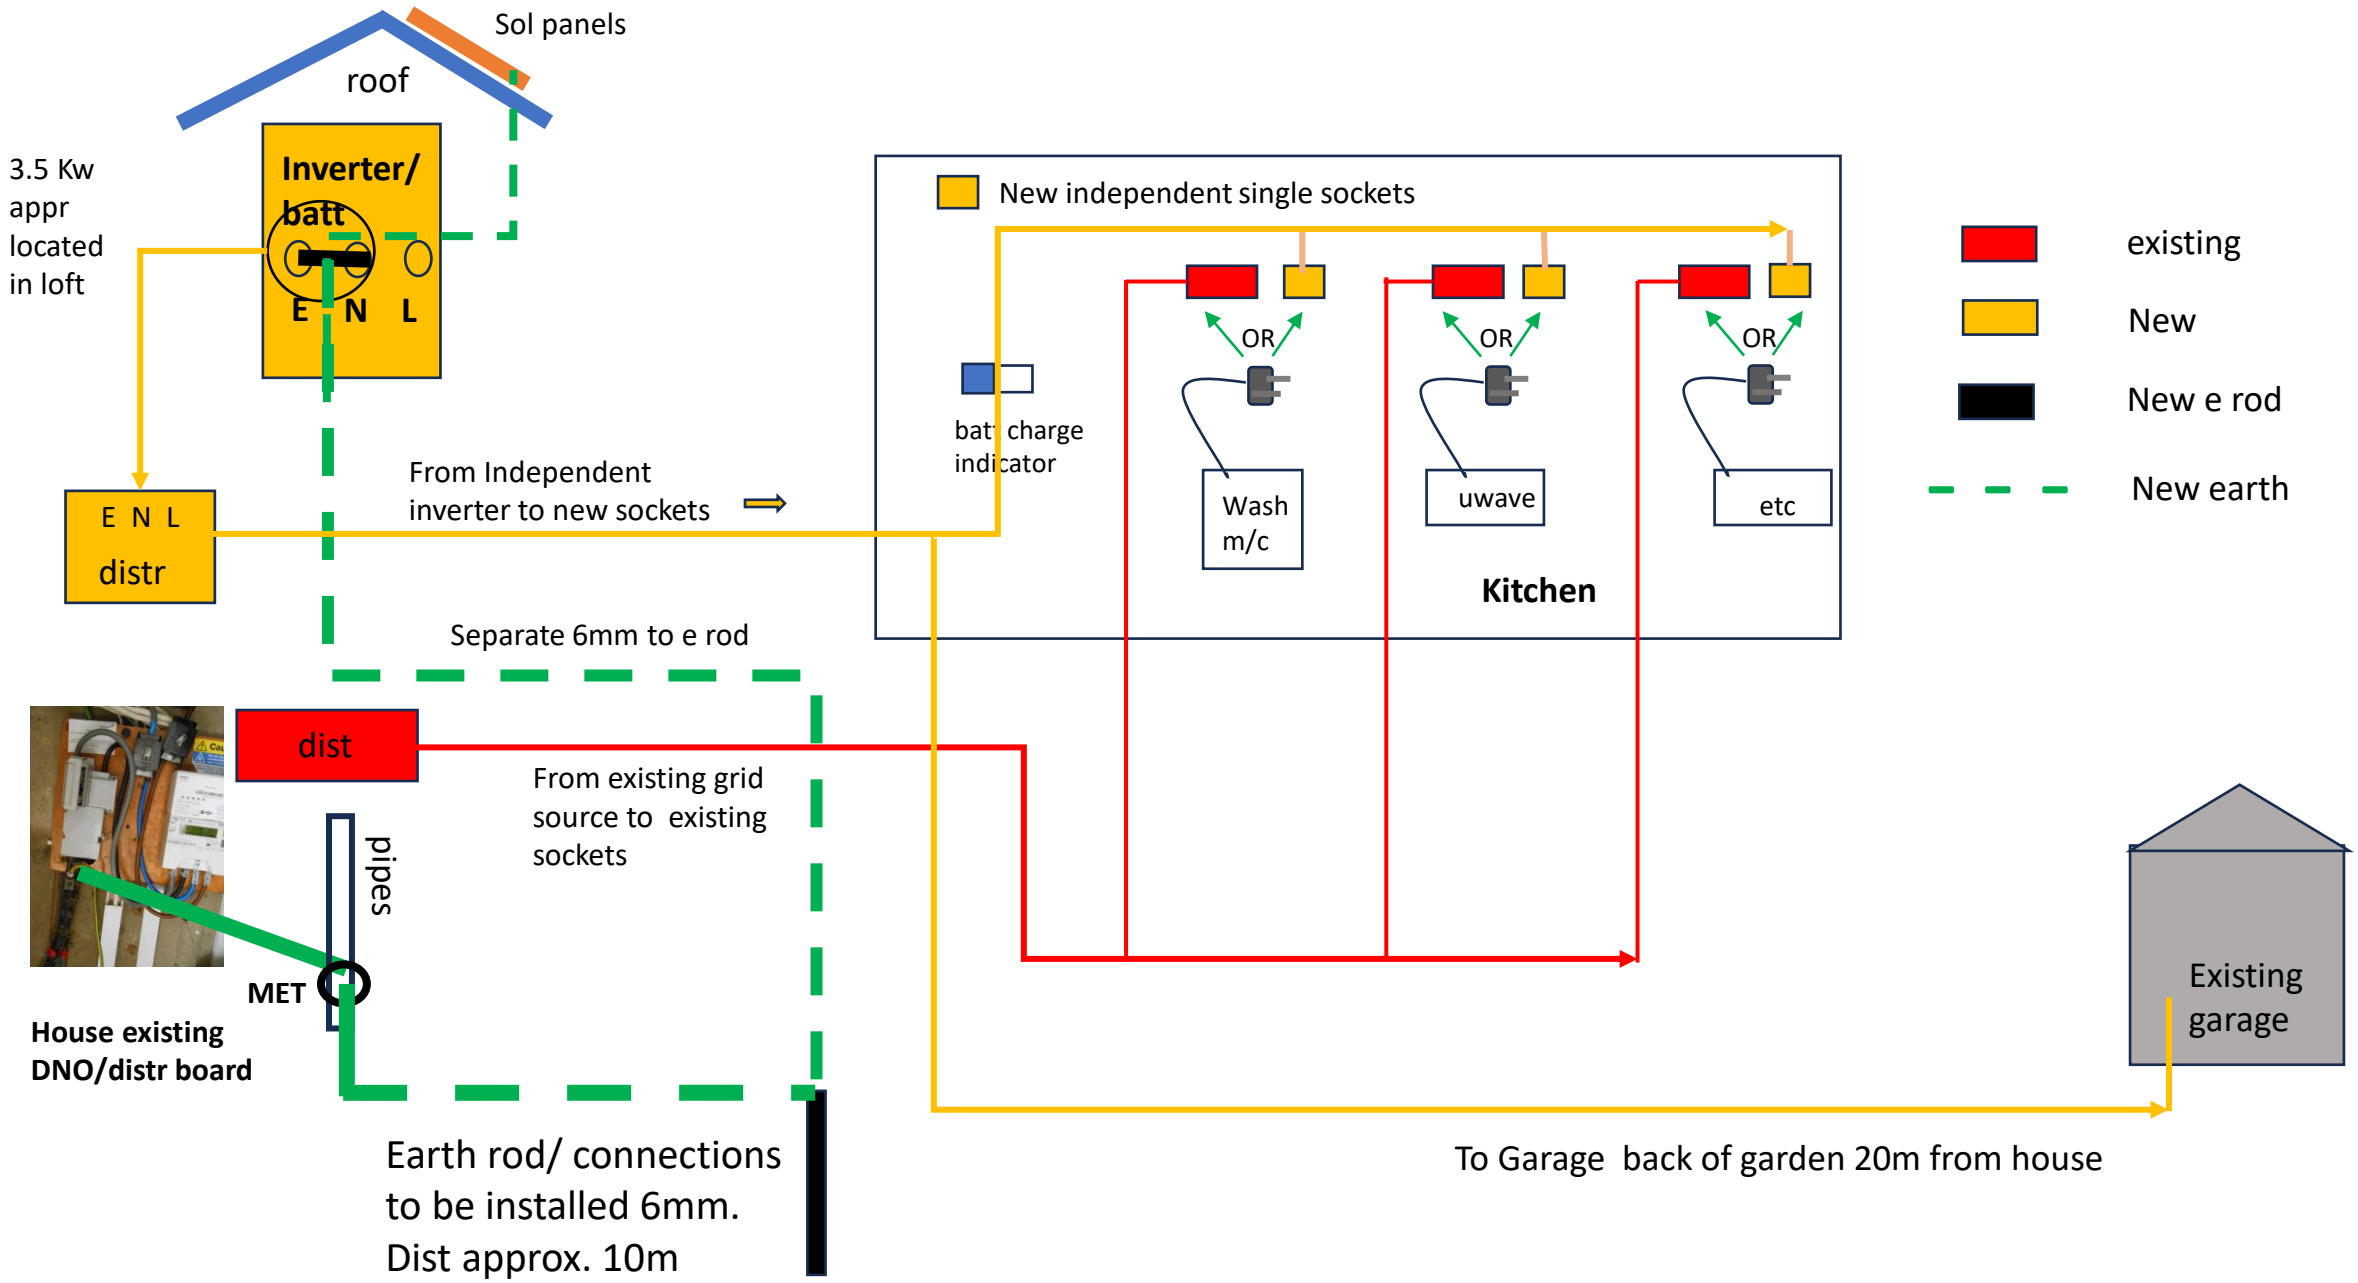
Sol panels
roof
3.5 Kw appr located in loft
Inverter/ batt
E N L
E N L
distr
From Independent inverter to new sockets
New independent single sockets
batt charge indicator
OR
OR
OR
Wash m/c
uwave
etc
Kitchen
existing
New
New e rod
New earth
Separate 6mm to e rod
dist
From existing grid source to existing sockets
pipes
MET
House existing DNO/distr board
Existing garage
Earth rod/ connections to be installed 6mm. Dist approx. 10m
To Garage back of garden 20m from house